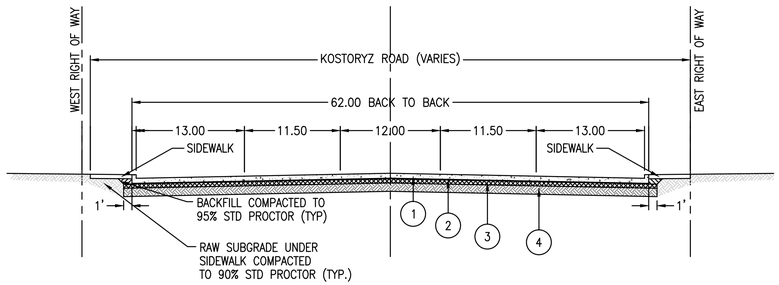

TYPICAL CROSS-SECTION
WITH TURN LANE

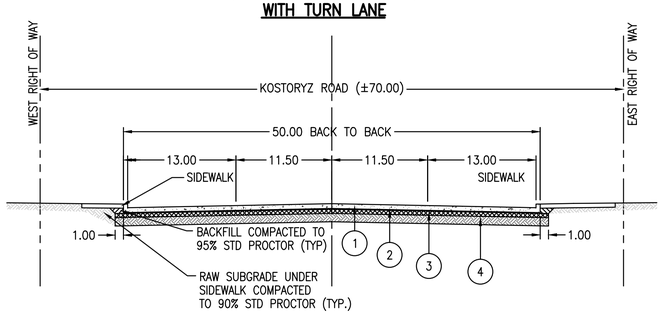

TYPICAL CROSS-SECTION
WITHOUT TURN LANE

LEGEND

BASE-BID PAVEMENT SECTION

1. 8" REINFORCED CONCRETE RIGID PAVEMENT
2. 1" HMAC TYPE D
3. 6" CRUSHED LIMESTONE BASE TYPE A, GRADE 1
4. 12" SUBGRADE, COMPACTED TO 95% STANDARD PROCTOR

TYPICAL SECTIONS

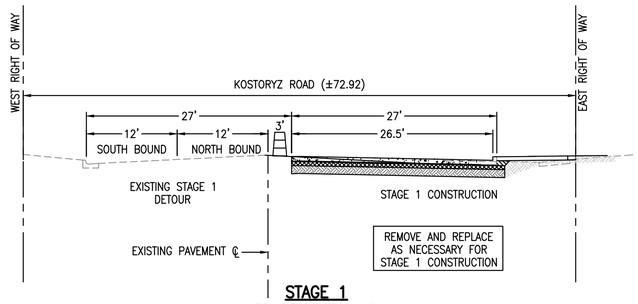

STAGE 1
TRAFFIC STAGING
FACING NORTH

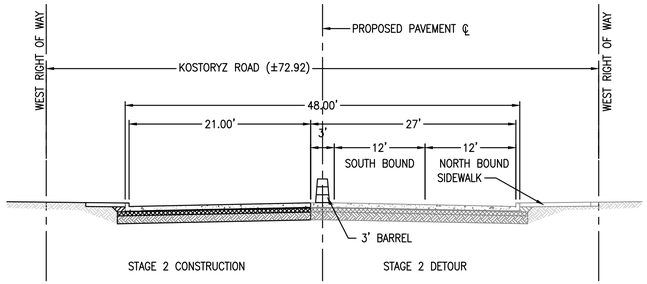

STAGE 2
TRAFFIC STAGING
FACING NORTH

CONSTRUCTION STAGING

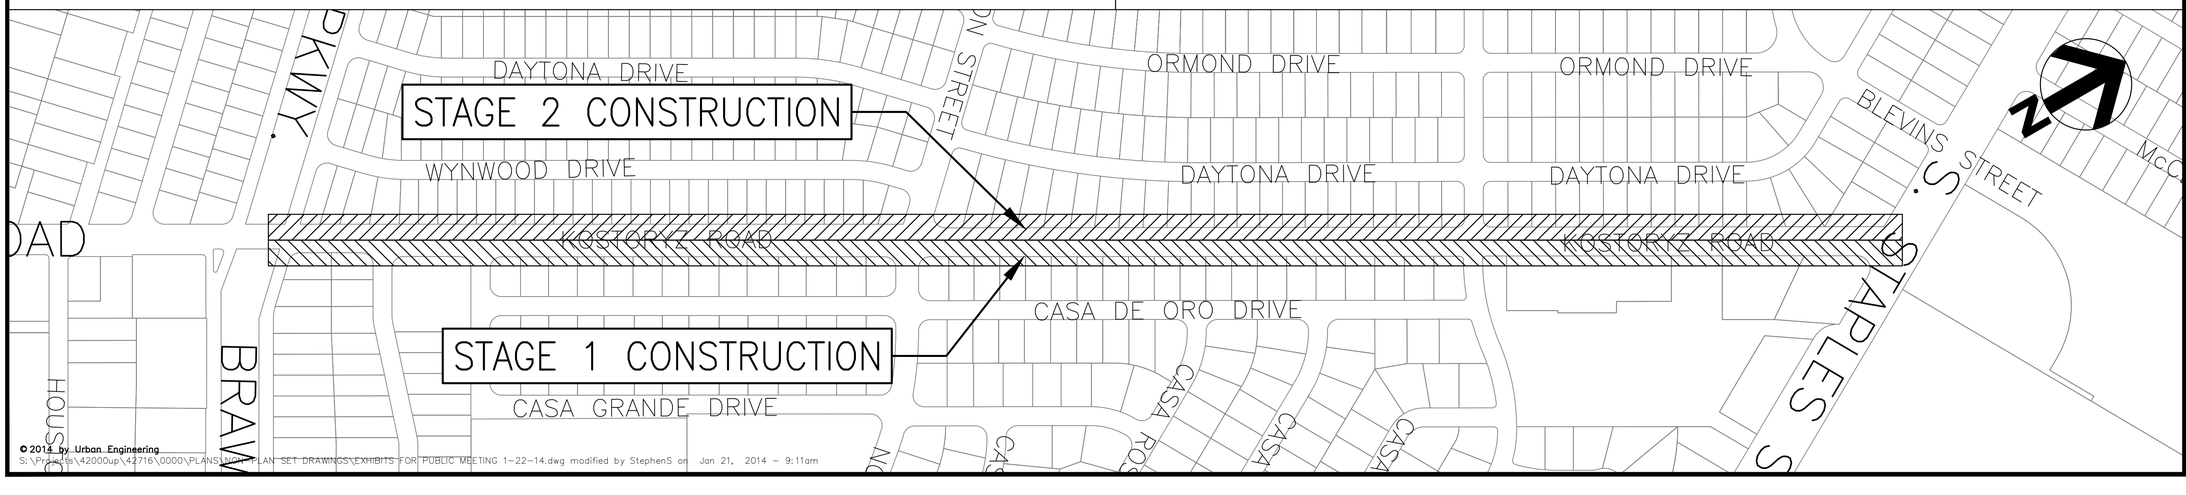

© 2014 by Urban Engineering
S:\Projects\42000up\42716\0000\PLANS\NOA PLAN SET DRAWINGS\EXHIBITS FOR PUBLIC MEETING 1-22-14.dwg modified by StephenS on Jan 21, 2014 - 9:11am

U.E. JOB NO. 42716.00.00

URBAN ENGINEERING
CORPUS CHRISTI, TEXAS
TBPE Firm No. 145, TBPLS Firm No. 10032405 2725 Swantner St., Corpus Christi, TX 78404
PHONE: (361) 854-3101 FAX: (361) 854-6001

CITY OF
CORPUS CHRISTI
TEXAS
Department of Engineering Services

KOSTORYZ ROAD
BRAWNER PKWY. TO STAPLES ST.

PROPOSED STREET SECTIONS AND CONSTRUCTION STAGING

SHEET ____ of ____
RECORD DRAWING NO.
**
CITY PROJECT # 12099

REVISION NO.	DATE	BY	DESCRIPTION